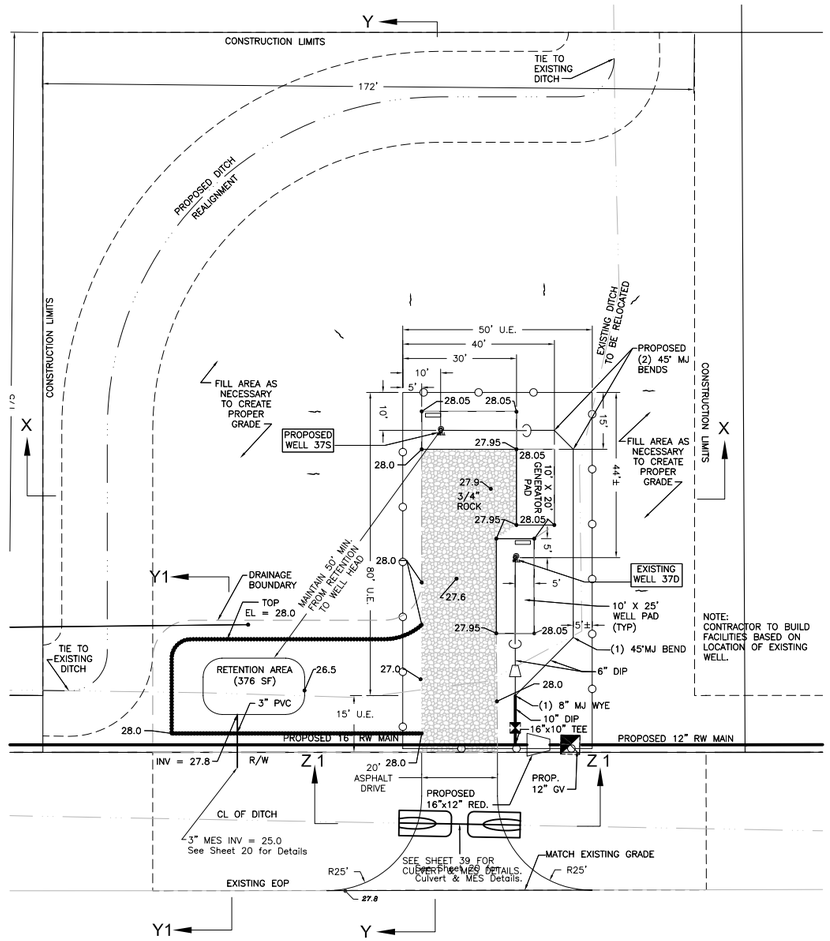

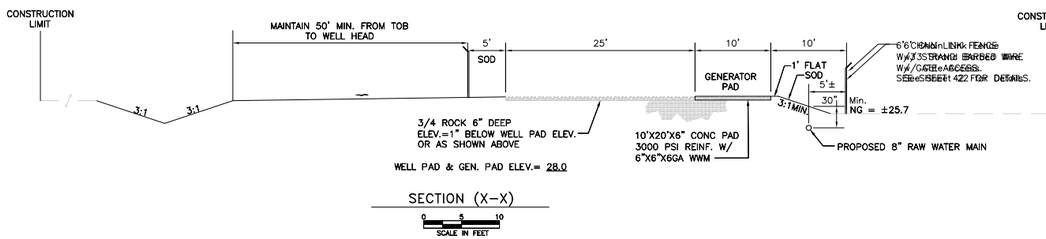

SECTION (X–X)

SCALE IN FEET

CONSTRUCTION LIMIT

WELL SITE 37

SCALE IN FEET

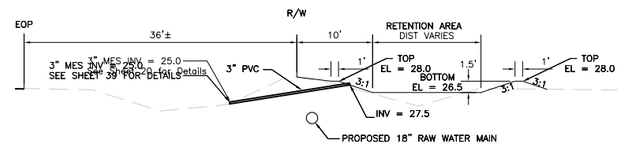

SECTION (Y1–Y1)

SCALE IN FEET

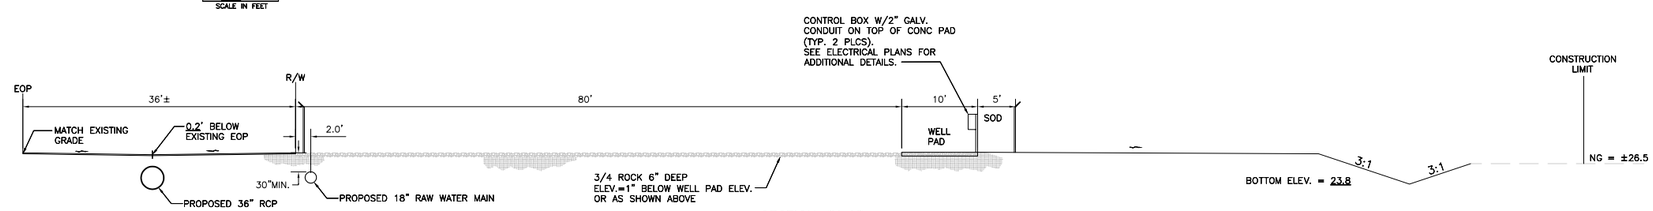

SECTION (Y–Y)

SCALE IN FEET

FOR AS-BUILT INFORMATION SEE SHEET 35A

\\Ftms01\proj-jei\20033735\WaterMgmt\RECORD DRAWINGS\WELLSITELAYOUTNEW.dwg (36) jwm Oct 06, 2009 – 9:09am

REVISIONS

LEE COUNTY SOUTHWEST FLORIDA

Corkscrew 5 MGD Wellfield Expansion

JOHNSON ENGINEERING
2122 JOHNSON STREET
P.O. BOX 1550
FORT MYERS, FLORIDA 33902-1550
PHONE (239) 334-0046
FAX (239) 334-3661
E.B. #642 & L.B. #642

RKS Consulting Engineers
Electrical, Instrumentation & Control Design
15400 Shamrock Drive Fort Myers, FL 33912
phone: (239) 481-6775
email:rks@rksengineers.com
Certificate of Authorization #8212
Don Williams, P.E.#29504 Date:

CH2MHILL

ERIK LEE HOWARD, PE
FL License No. 66574

Well Site Details & Sections

DATE	PROJECT NO.	FILE NO.	SCALE	SHEET
JAN., 2009	20033735	16-46-26	As Shown	36